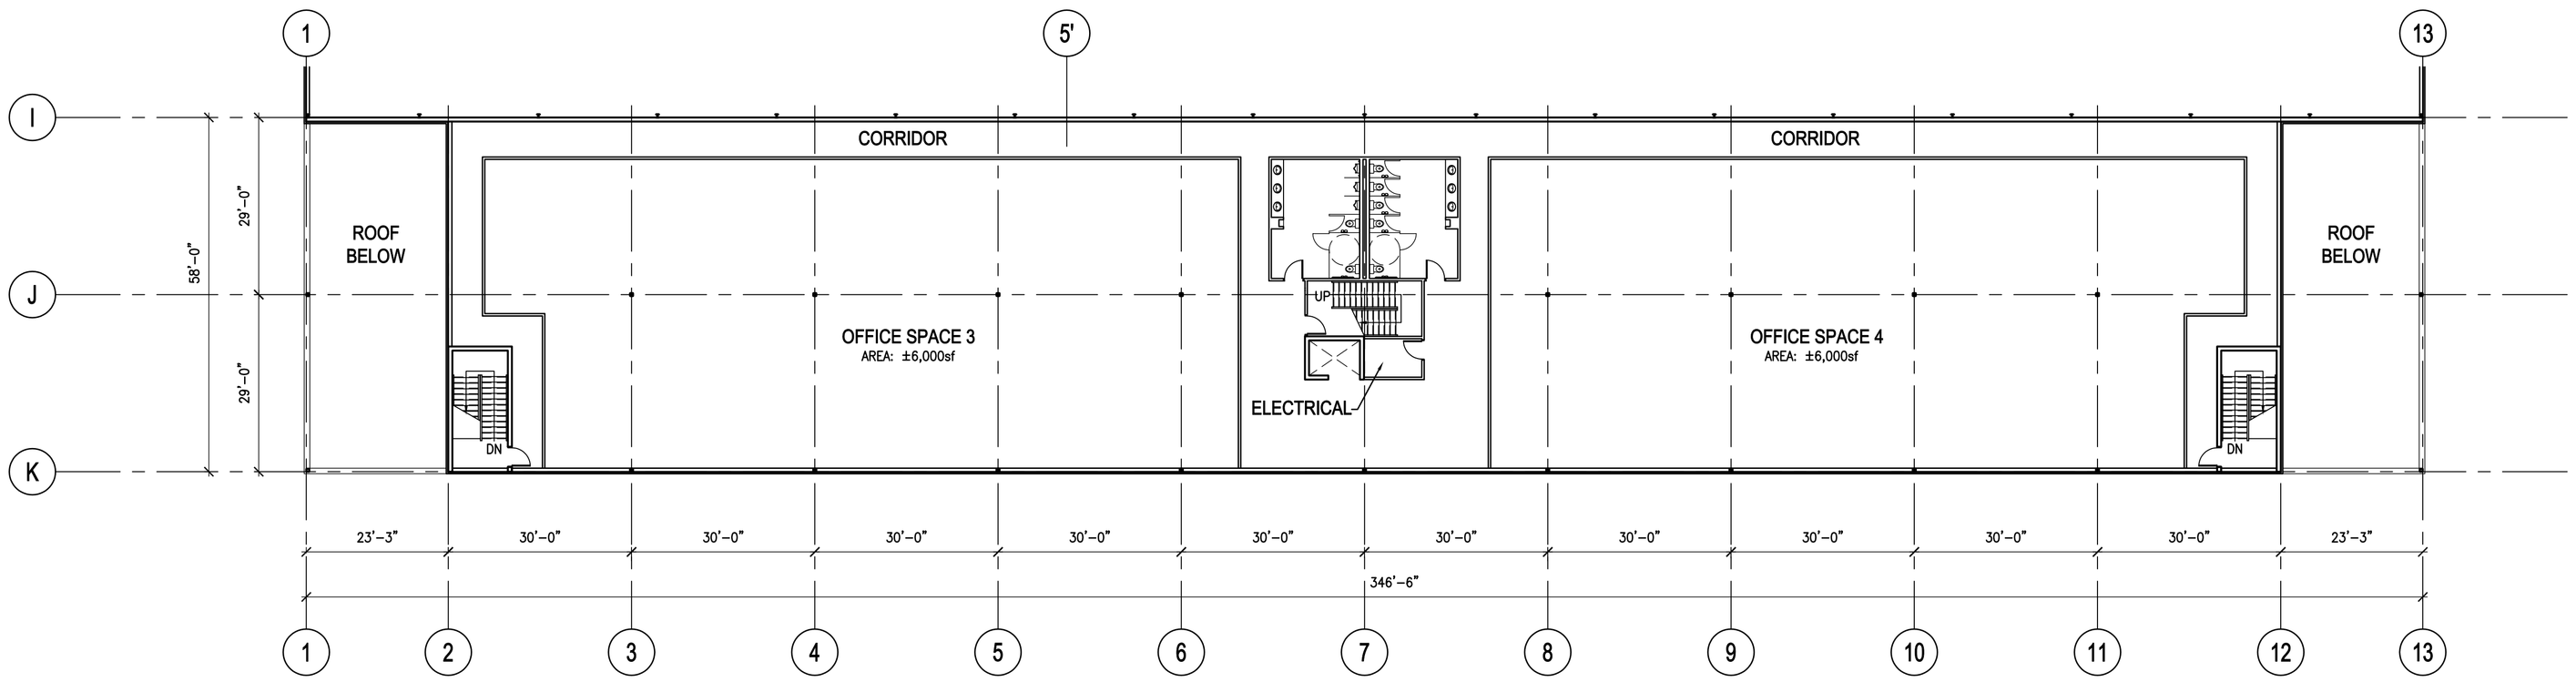

HODGSON SCHILF
ARCHITECTS INC
12328 - 104th Avenue
Edmonton, Alberta T5N 0V3
P 780 482 1157
F 780 482 1175

REV	DD-MM-YY	REVISION / DRAWING ISSUE	DRAWN	REVIEW
	17-04-09	-		

CONSULTANT

PERMIT STAMP

SEAL

THIS DRAWING, AS AN INSTRUMENT OF SERVICE IS THE PROPERTY OF HODGSON SCHILF ARCHITECTS INC., THE COPYRIGHT IN THE SAME BEING RESERVED TO THEM. NO REPRODUCTION IS ALLOWED WITHOUT THE PERMISSION OF HODGSON SCHILF ARCHITECTS INC. AND WHEN MADE MUST BEAR ITS NAME. THIS DRAWING IS NOT TO BE SCALED. THE CONTRACTOR IS TO VERIFY DIMENSIONS AND DATA NOTED HEREIN WITH THE CONDITIONS ON SITE AND IS RESPONSIBLE FOR REPORTING ANY DISCREPANCY TO HODGSON SCHILF ARCHITECTS INC. FOR ADJUSTMENT.

PROJECT

EA HANGER DEVELOPMENT

LEDUC, ALBERTA

DRAWING TITLE

SECOND FLOOR PLAN

PROJECT NO.	ISSUED DATE	29-10-09
9055	SCALE	1/16" = 1'-0"

DRAWING NO. A202

REVISION